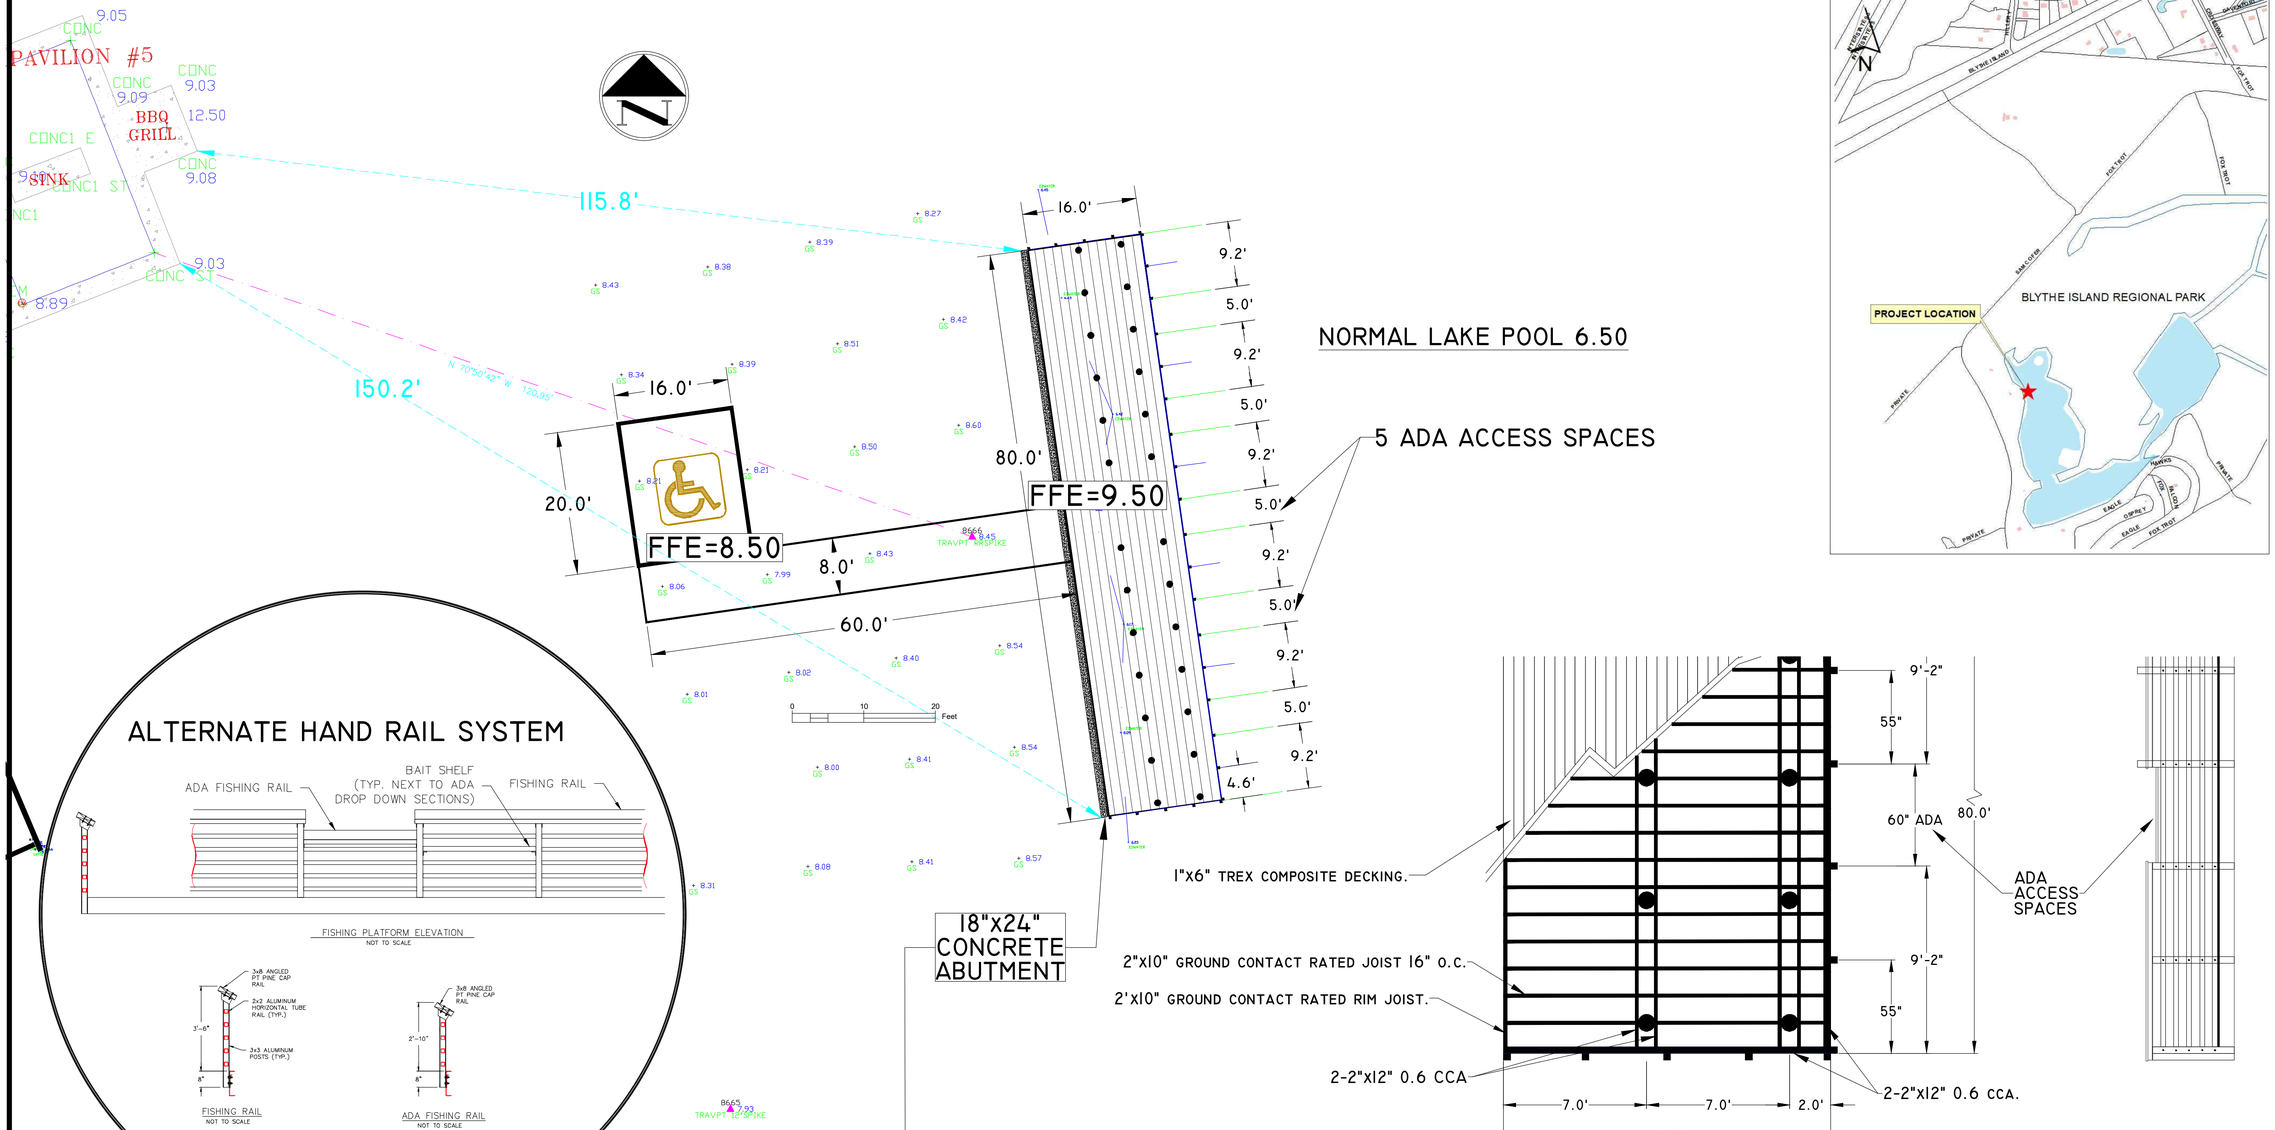

ALTERNATE HAND RAIL SYSTEM

AS MANUFACTURED BY CRESENT EQUIPMENT COMPANY, OR EQUAL

PILE DETAIL
NOT TO SCALE

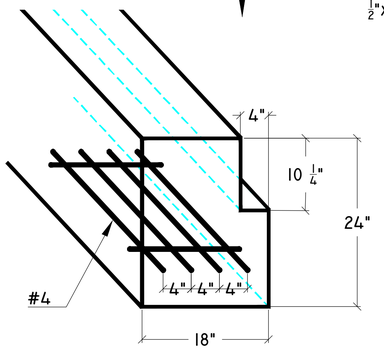

CONCRETE FOOTER
NOT TO SCALE

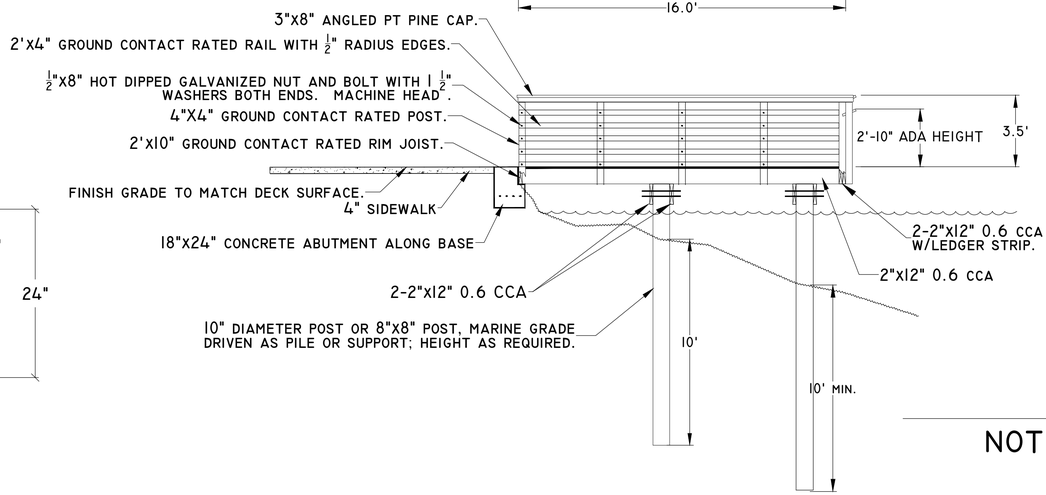

NOT TO SCALE

PREPARED BY:
GLYNN COUNTY PUBLIC WORKS - FIELD ENGINEERING
4145 NORWICH STREET - BRUNSWICK, GA 31520
PHONE: 912-554-7746
WWW.GLYNNCOUNTY.ORG/ENGINEERING

PROPOSED FISHING PLATFORM
BLYTHE ISLAND REGIONAL PARK

REVISIONS	DATE

DATE: 12/06/2021
SCALE: AS SHOWN
DRAWN BY: JD
REVIEWED BY: DHD